75 Ralston Ave Belrose NSW

5 3 2

This two storey quintessential family home, showcases a generous mix of spacious living areas in which to relax and entertain. Enjoying a quiet leafy setting, district views and city skyline. The flexible floorplan provides an ideal opportunity to add value and further capitalise on this prime northern beaches location.

- North facing aspect
- 5 spacious bedrooms with built in robes
- The master retreat features walk in robe, ensuite w/corner spa and adjoining office
- Relaxed family lounge w/ combustion burner
- Formal lounge and large dining
- Spacious rumpus / teenage hideaway offers potential guest accommodation

For full version visit the website

Type : House
Price : $ 1,300,000
Land Size : 696 sqm
View : https://www.cjhills.com.au/sale/nsw/northern-beaches/belrose/residential/house/6181614

Colin Hills
02 9918 3864

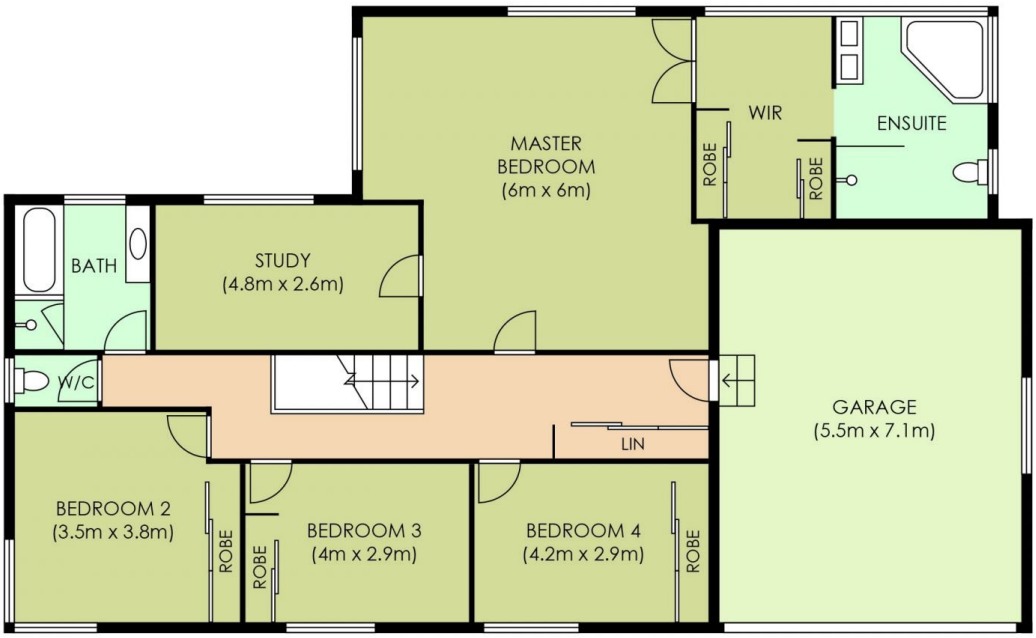

FIRST FLOOR

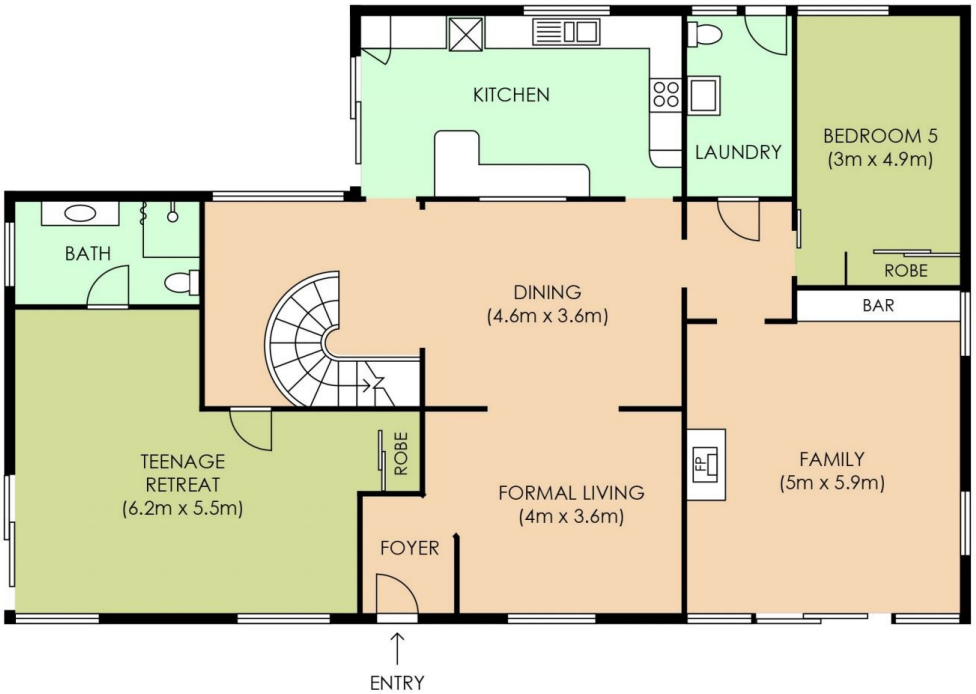

GROUND FLOOR

Plans are intented as a guide only. No representations or warranties of any nature whatsoever are given or intended and any person using this information should always rely on their own enquiries.
j interiors - interior design, interior styling, floor plans, art, graphics. www.jinteriorsinteriordesign.blogspot.com

75 RALSTON AVE, BELROSE

scale 1:125

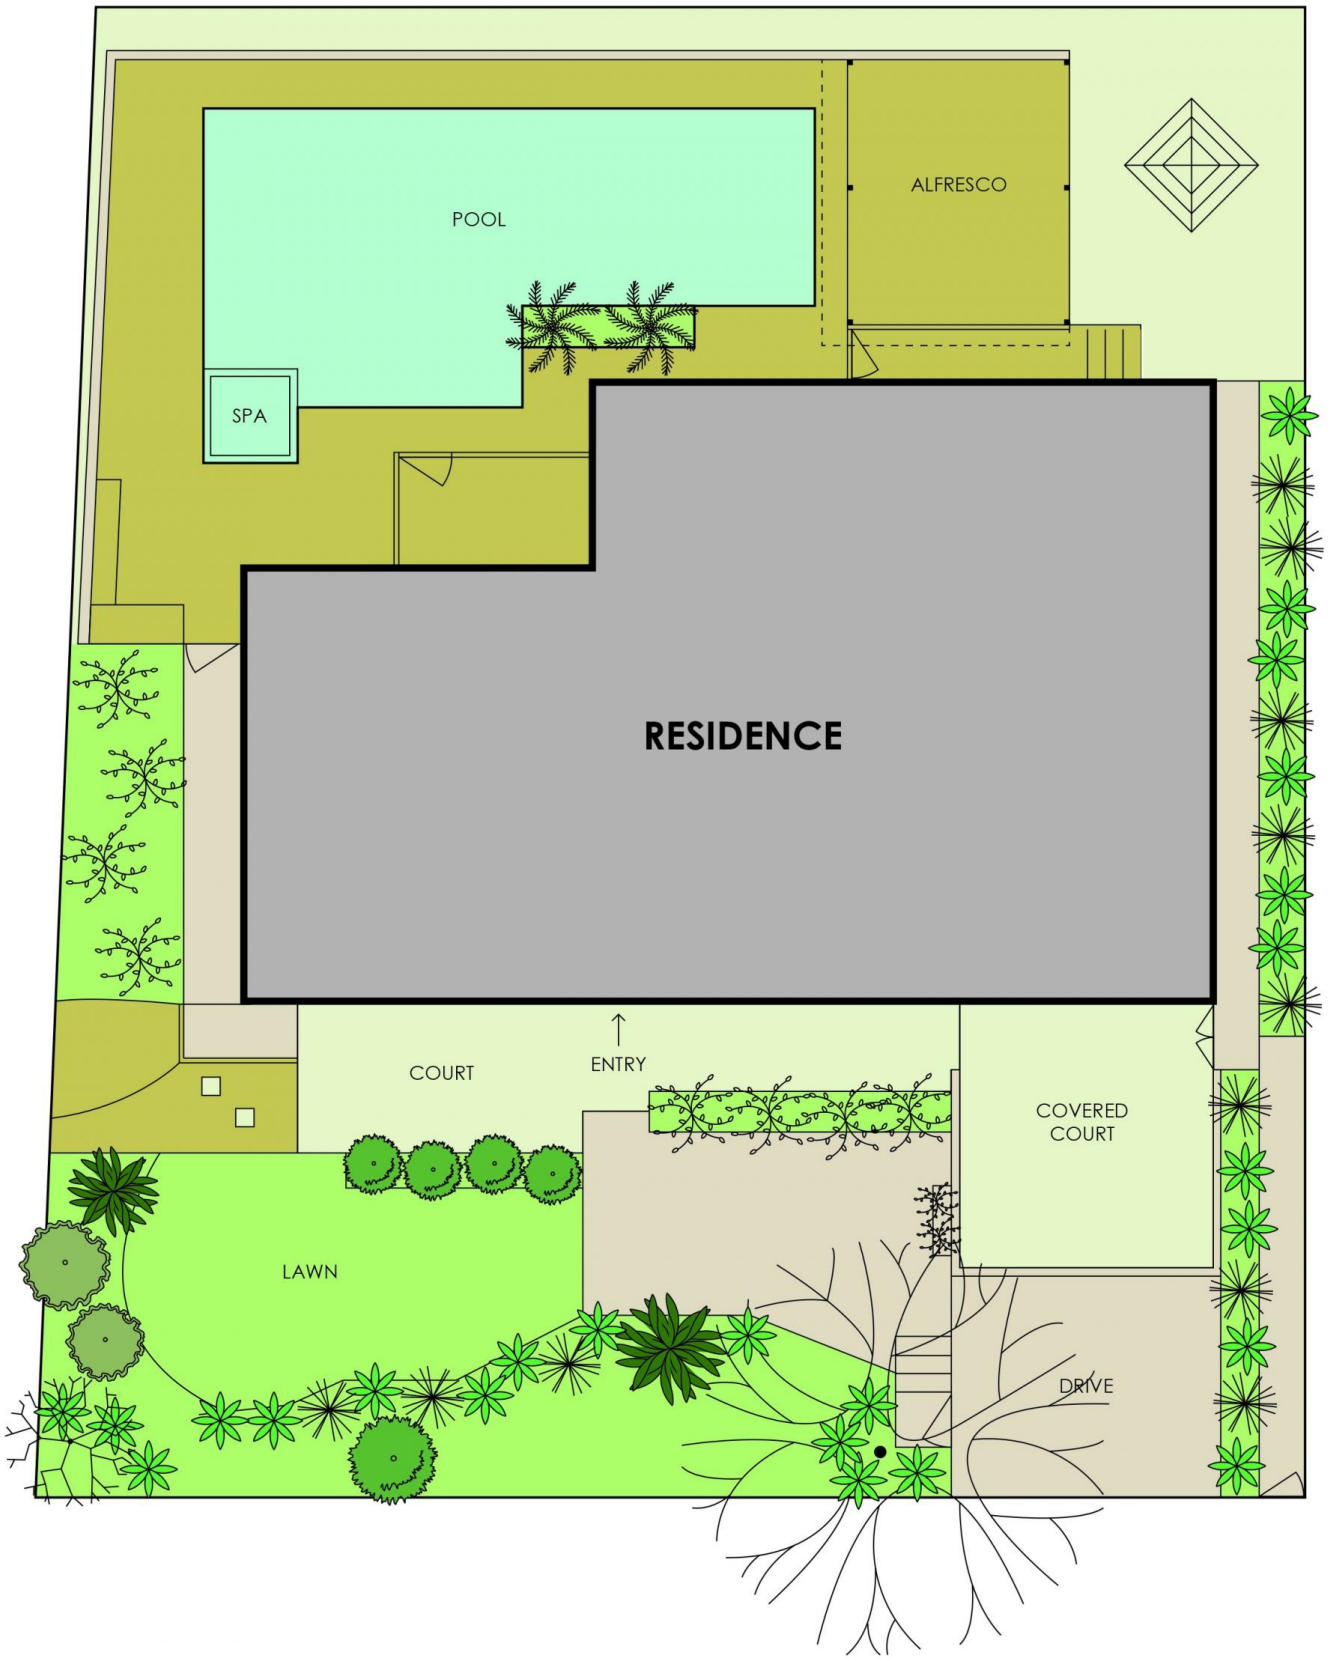

Plans are intented as a guide only. No representations or warranties of any nature whatsoever are given or intended and any person using this information should always rely on their own enquiries.
j interiors - interior design, interior styling, floor plans, art, graphics. www.jinteriorsinteriordesign.blogspot.com

75 RALSTON AVE, BELROSE - SITE PLAN

not to scale